STAIRS MODEL

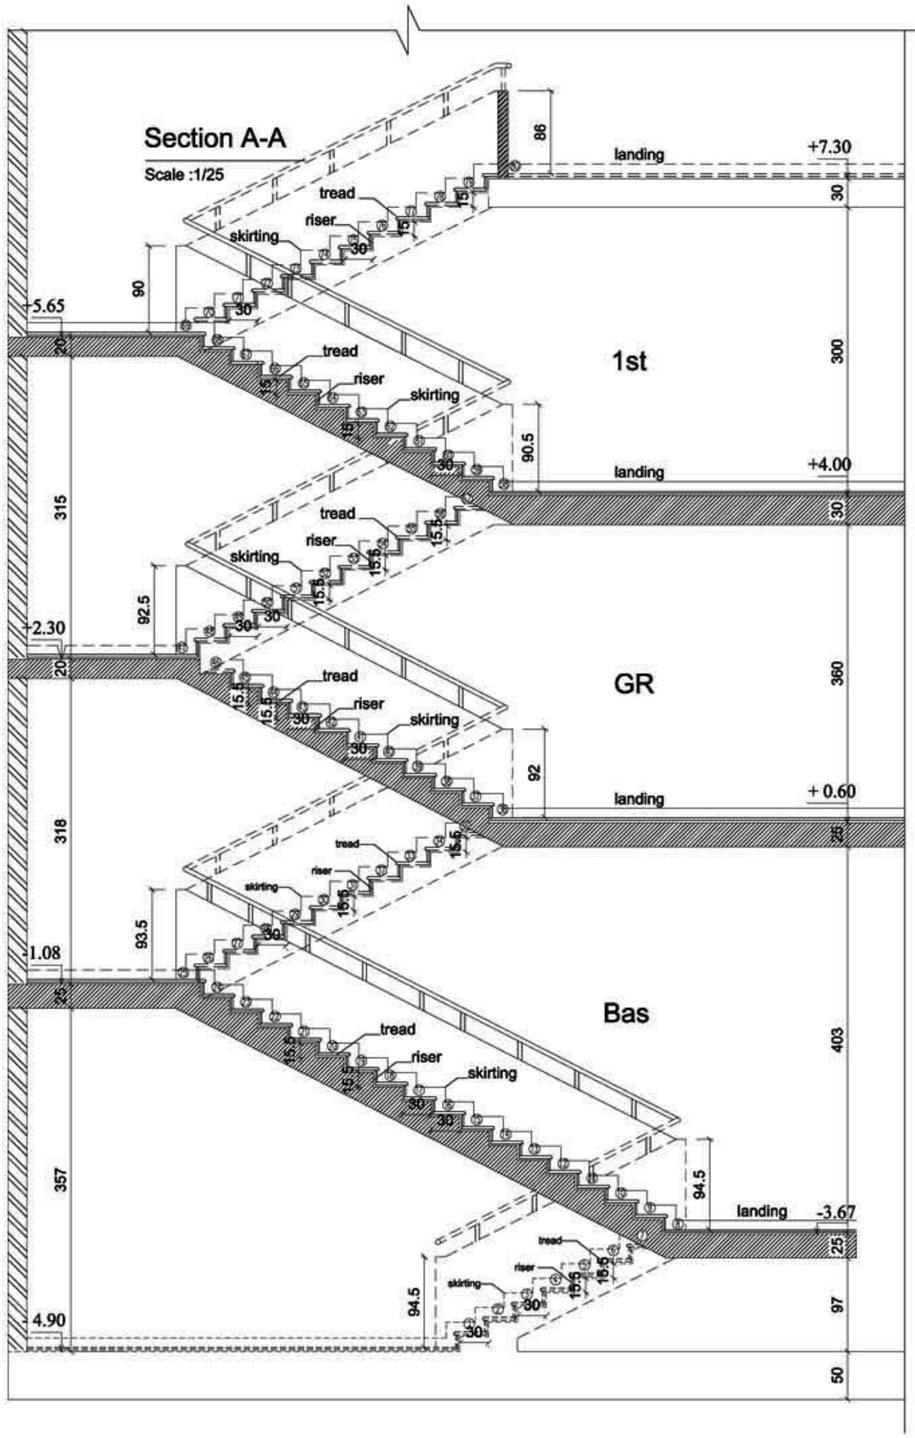

Section A-A

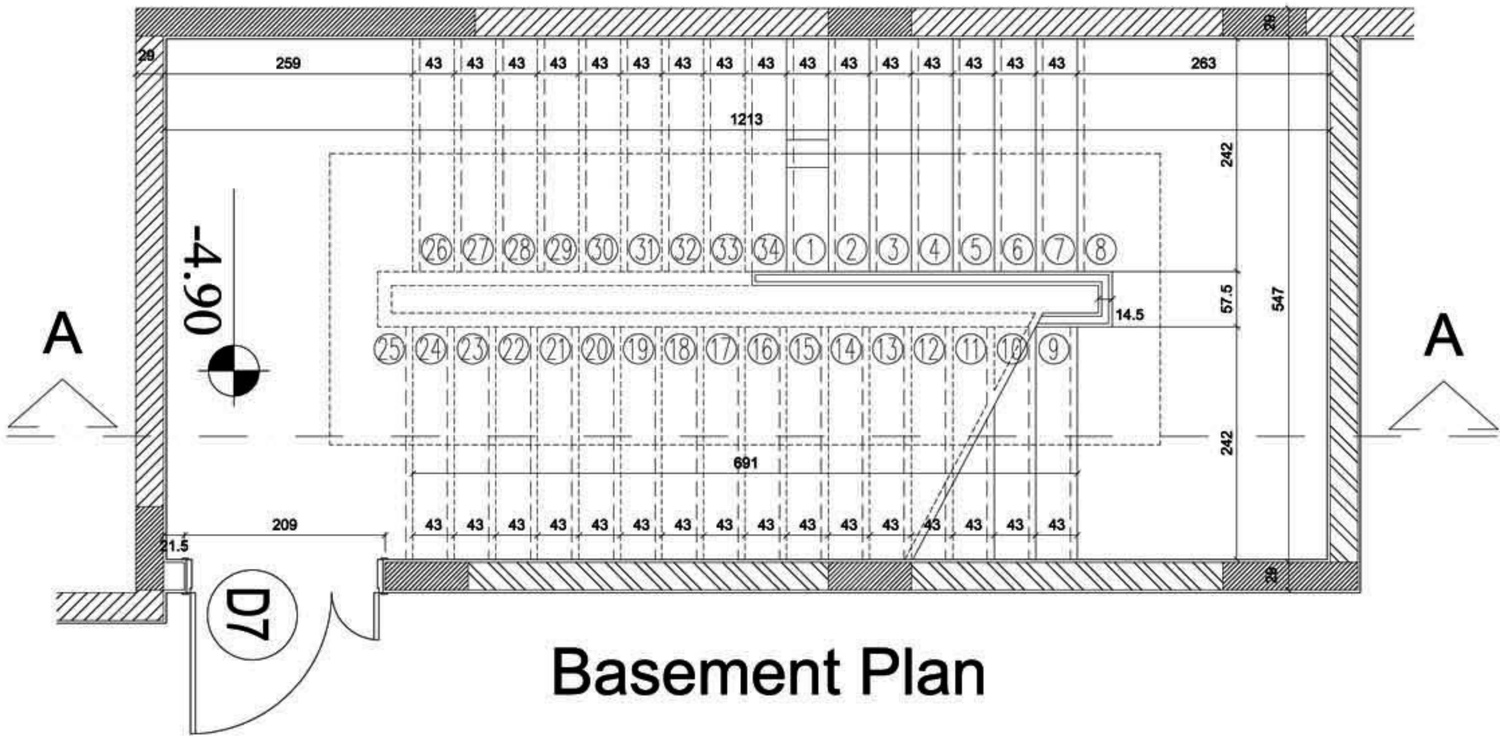

Basement Plan

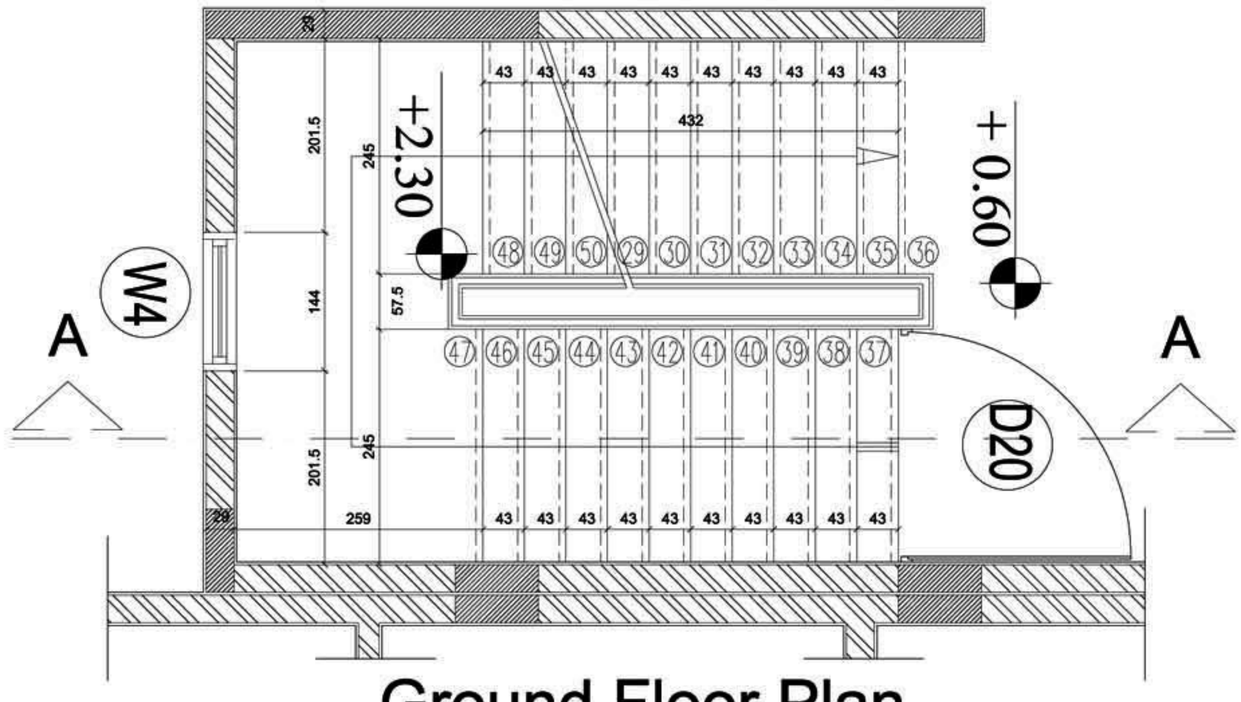

Ground Floor Plan