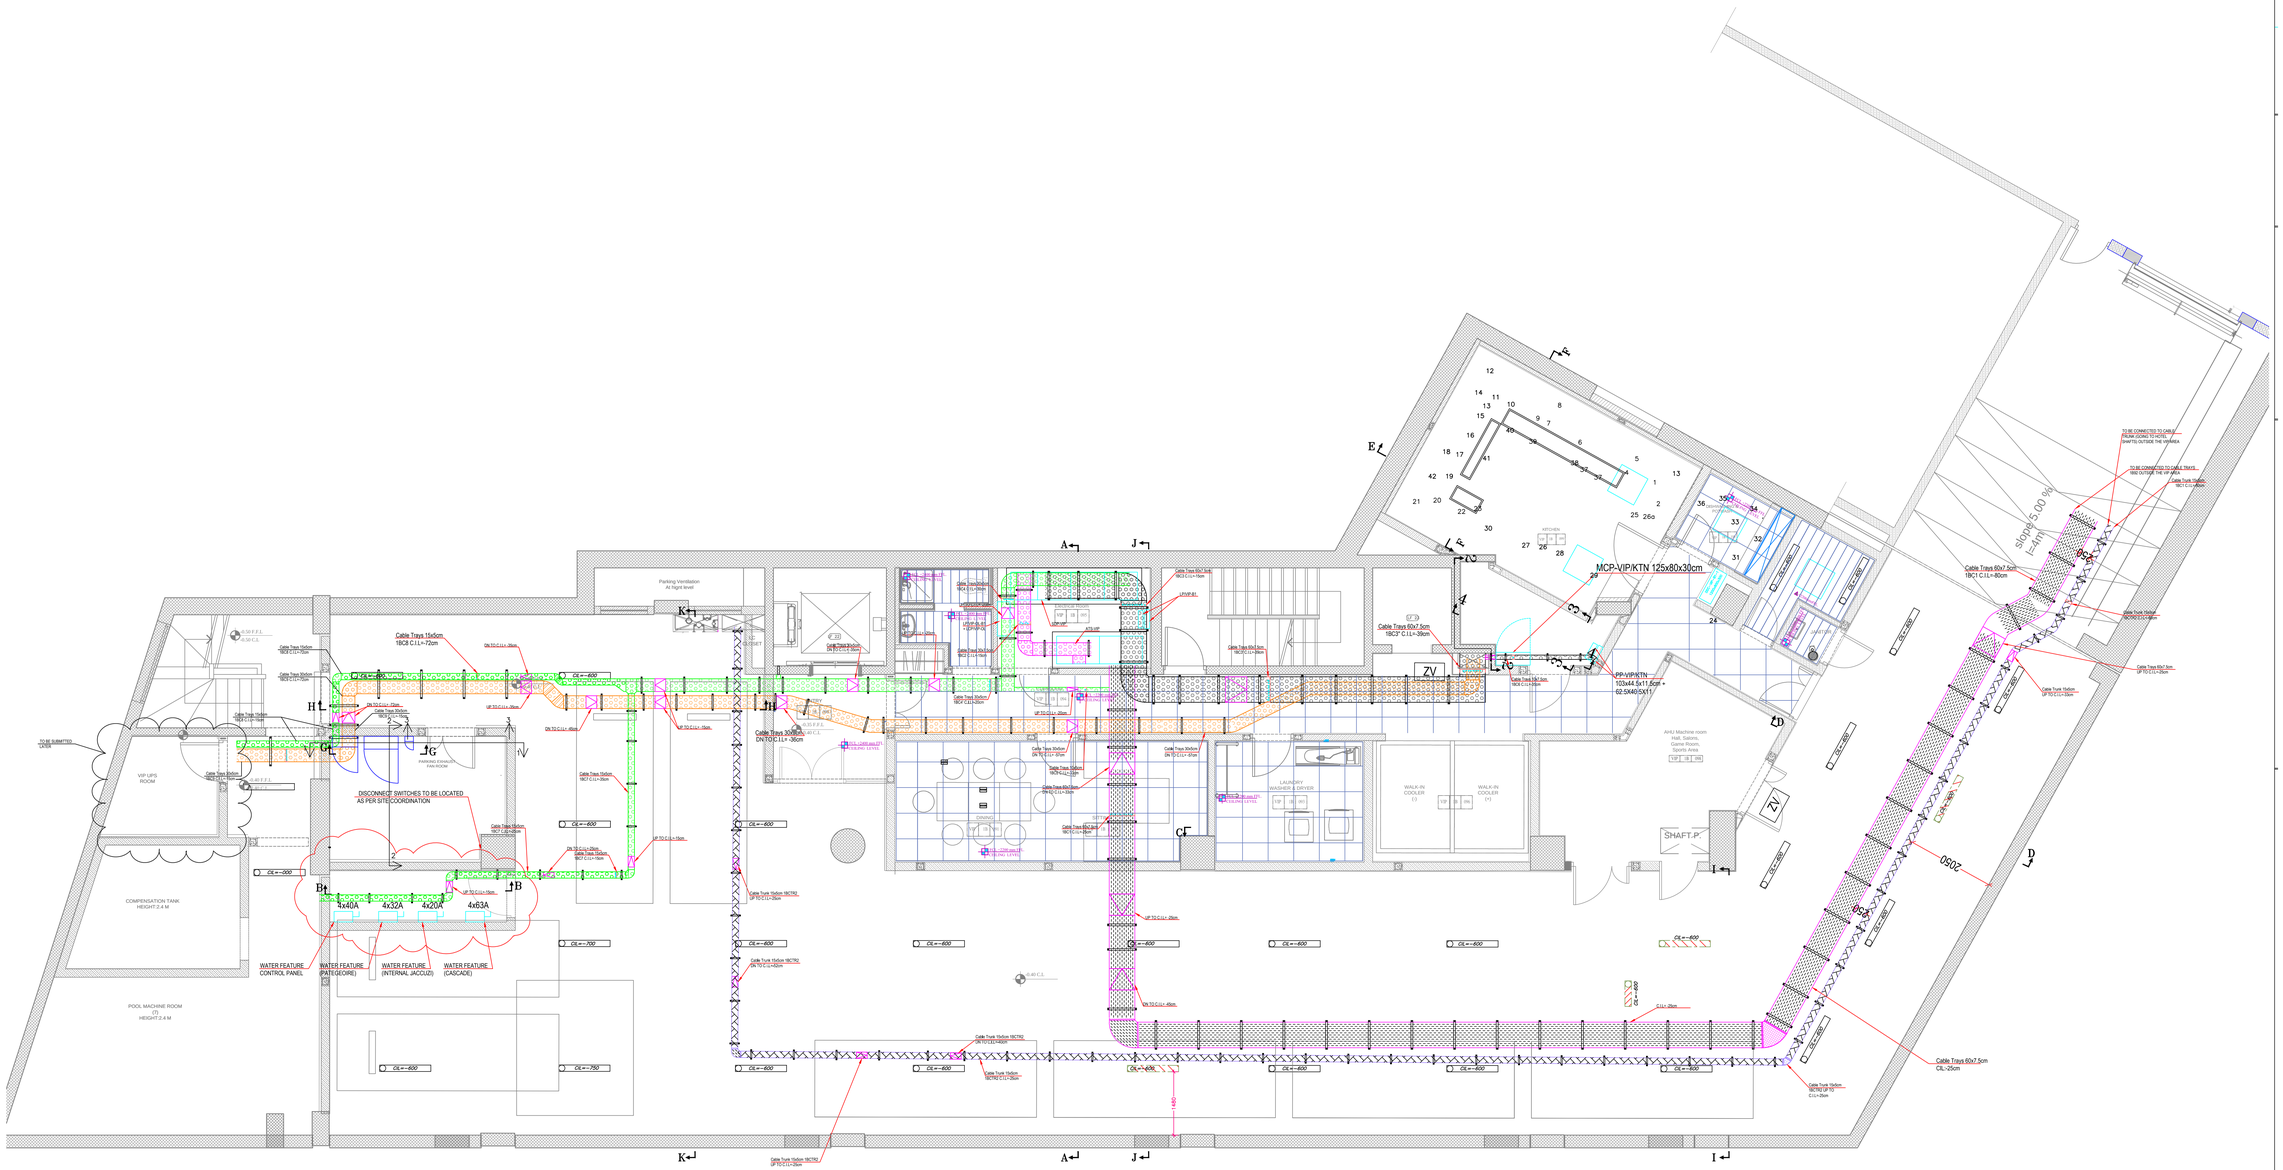
Parking Ventilation At Ngrd level
Cable Trays 15x5cm
18C8 C.L.=.72m
DISCONNECT SWITCHES TO BE LOCATED AS PER SITE/COORDINATION
VIP UPS ROOM
COMPENSATION TANK HEIGHT:2.4 M
POOL MACHINE ROOM (?) HEIGHT:2.4 M
4x40A
4x32A
4x20A
4x63A
WATER FEATURE CONTROL PANEL
WATER FEATURE (WATERCORE)
WATER FEATURE (INTERNAL JACCUZI)
WATER FEATURE (CASCADE)
MCP-VIP/KTN 125x80x30cm
PP-VIP/KTN
103x44.5x11.5cm +
02-5X40/5X11
Cable Trays 60x7.5cm
18C7 C.L.=.80cm
slope 5.00 %
L=4m
Cable Trays 60x7.5cm
CIL.=20cm
2050
LAUNDRY WASHER & DRYER
WALK-IN COOLER (1)
WALK-IN COOLER (1)
AHU Machine room Hall, Salons, Game Room, Sports Area
SHAFT.P.
ZV
KITCHEN
Cable Trays 30x5cm
ON TO C.L.= .05cm
Cable Trays 15x5cm
18C8 C.L.=.30cm
Cable Trays 15x5cm
18C7 C.L.=.30cm
Cable Trays 60x7.5cm
18C7 C.L.=.30cm
Cable Trays 15x5cm
18C8 C.L.=.15cm
Cable Trays 15x5cm
18C8 C.L.=.10cm
Cable Trays 60x7.5cm
18C8 C.L.=.30cm
Cable Trays 15x5cm
18C8 C.L.=.30cm
Cable Trays 15x5cm
18C8 C.L.=.30cm
Cable Trays 15x